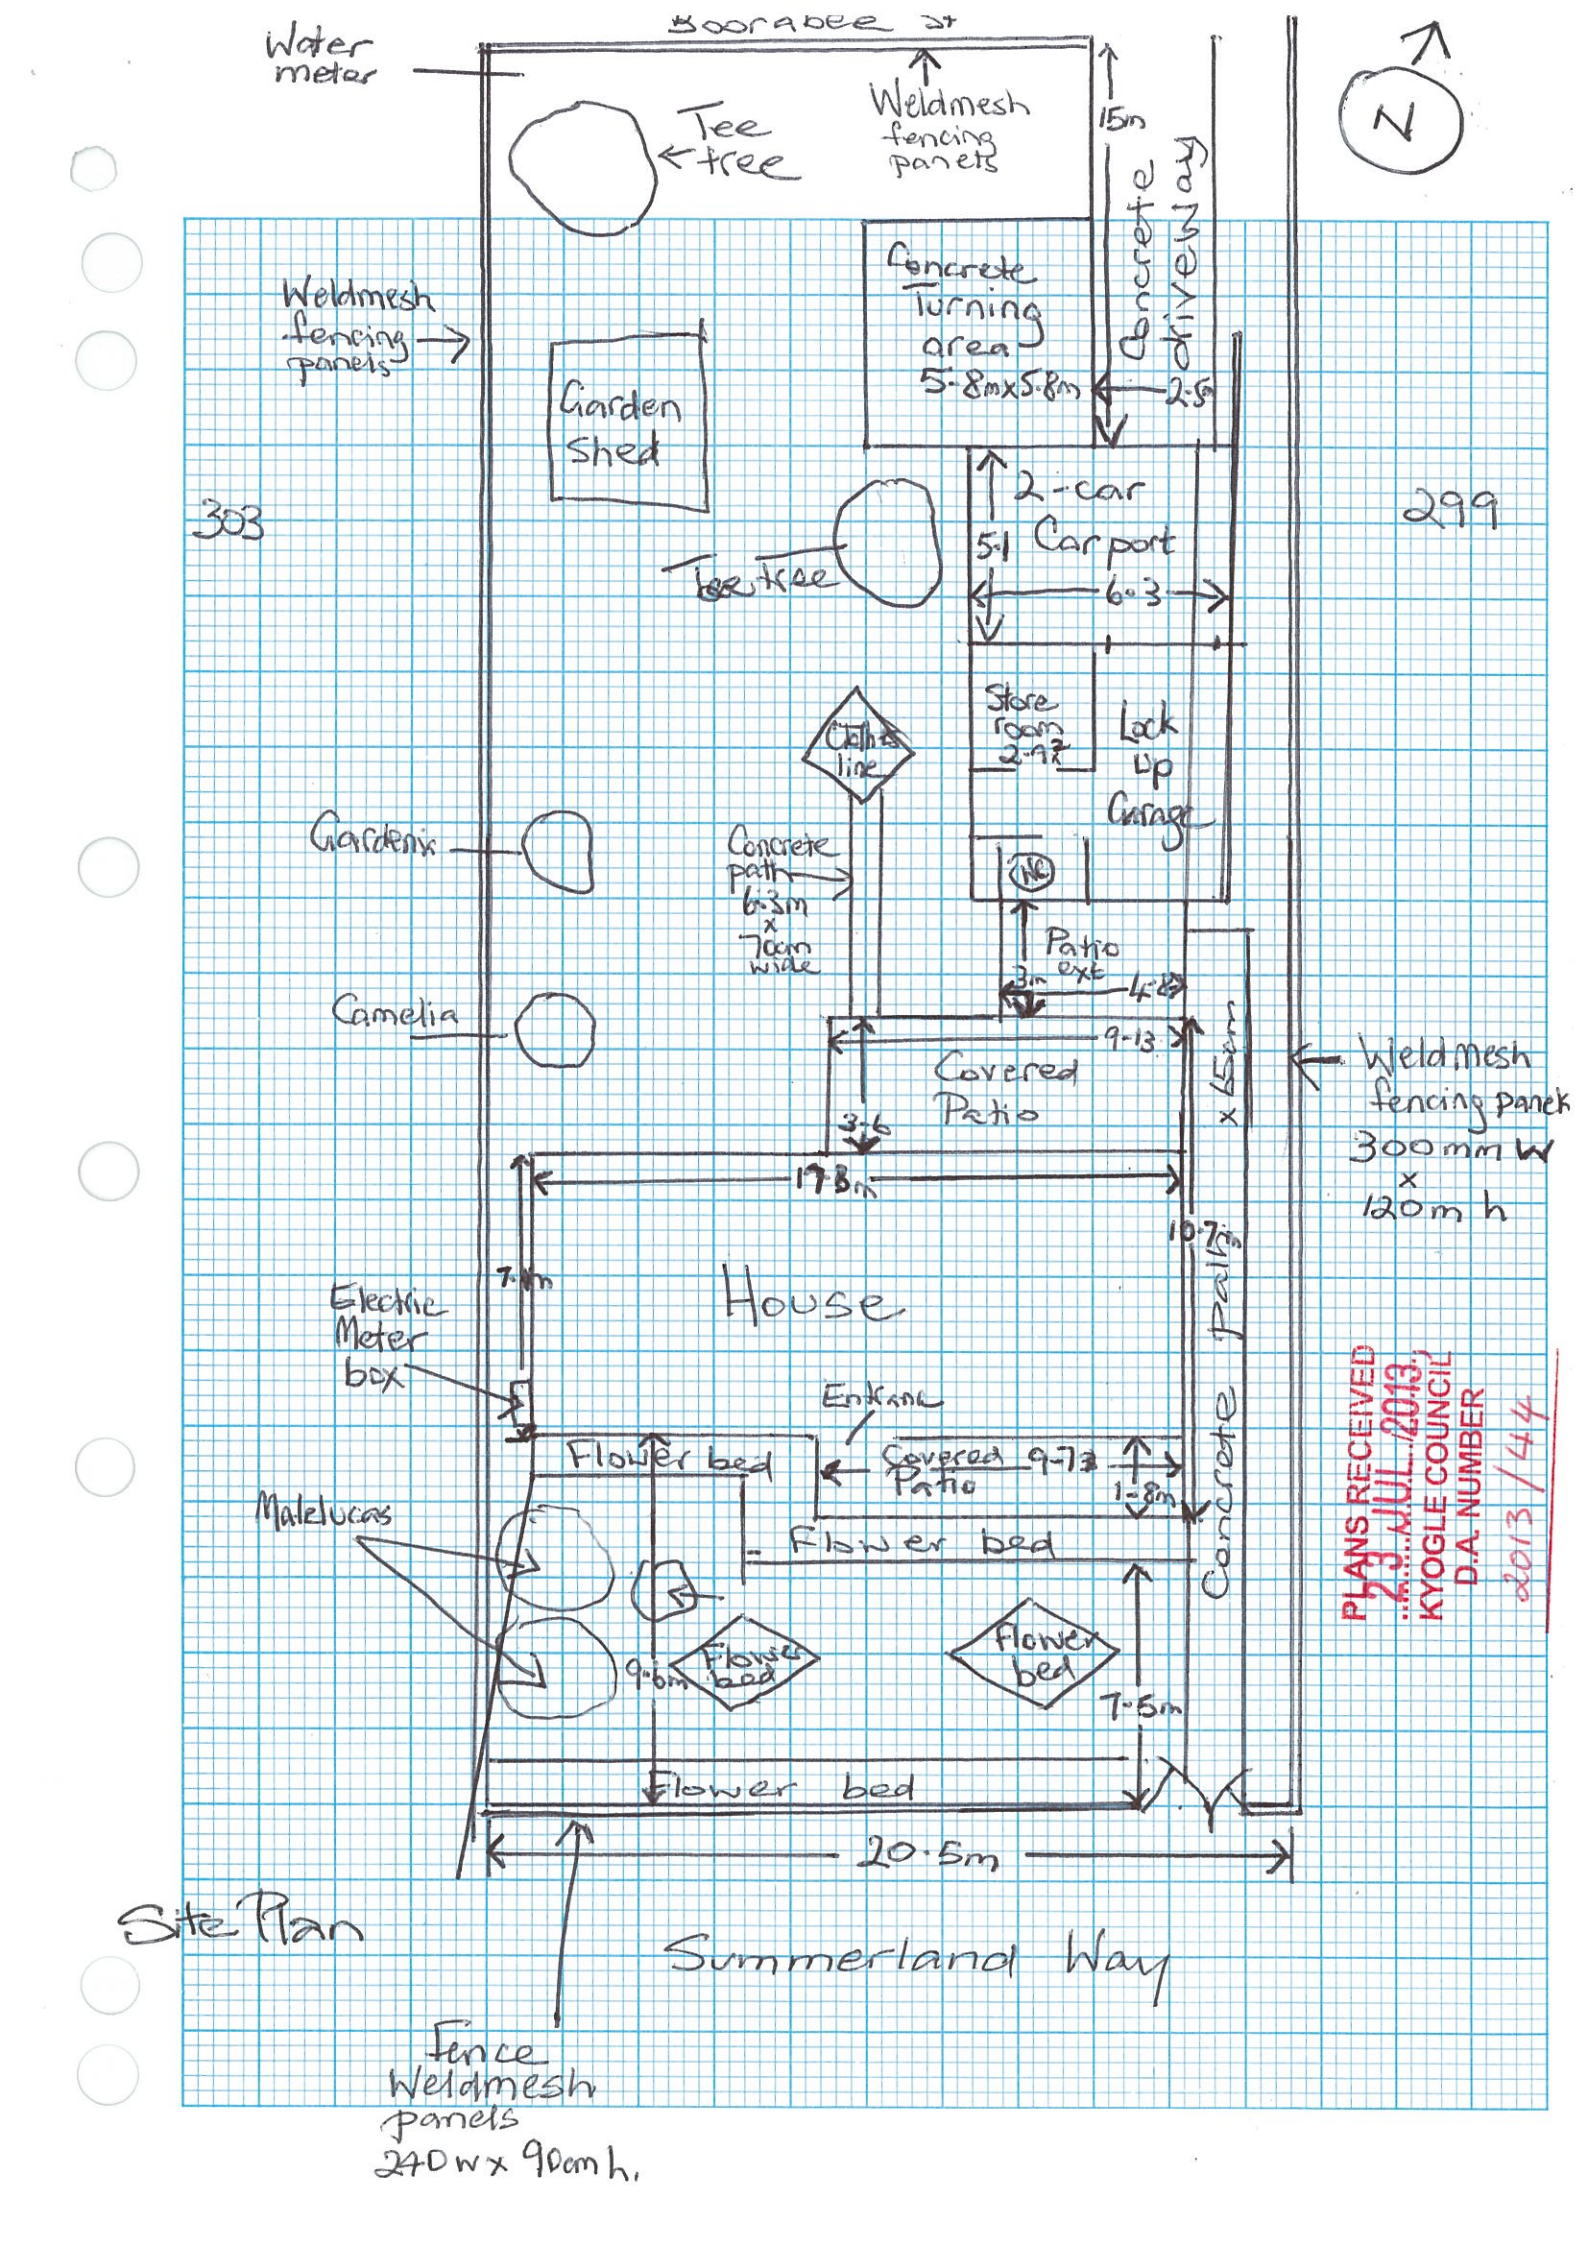
Boorabee St
Water meter
Tee tree
Weldmesh fencing panels
15m
Concrete driveway
N
Weldmesh fencing panels
Garden Shed
Concrete Turning area 5.8m x 5.8m
2.5
303
299
2-car Car port
5.1
6.3
Tee tree
Store room 2.9
Lock up Garage
Clothes line
Gardenia
Concrete path 6.3m x 1.0m wide
WC
Patio ext
3m
4.6
Camelia
9.13
Covered Patio
3.6
17.8m
x 6.5m
Weldmesh fencing panels 300mm W x 120m h
10.7m
House
7.4m
Electric Meter box
Entrance
Flower bed
Covered Patio 9.73
1.8m
Concrete path
Malelucas
Flower bed
Flower bed
Flower bed
9.6m
7.5m
Flower bed
20.5m
Site Plan
Summerland Way
Fence Weldmesh panels 240 w x 90cm h.
PLANS RECEIVED
23 JUL 2013
KYOGLE COUNCIL
D.A. NUMBER
2013/44